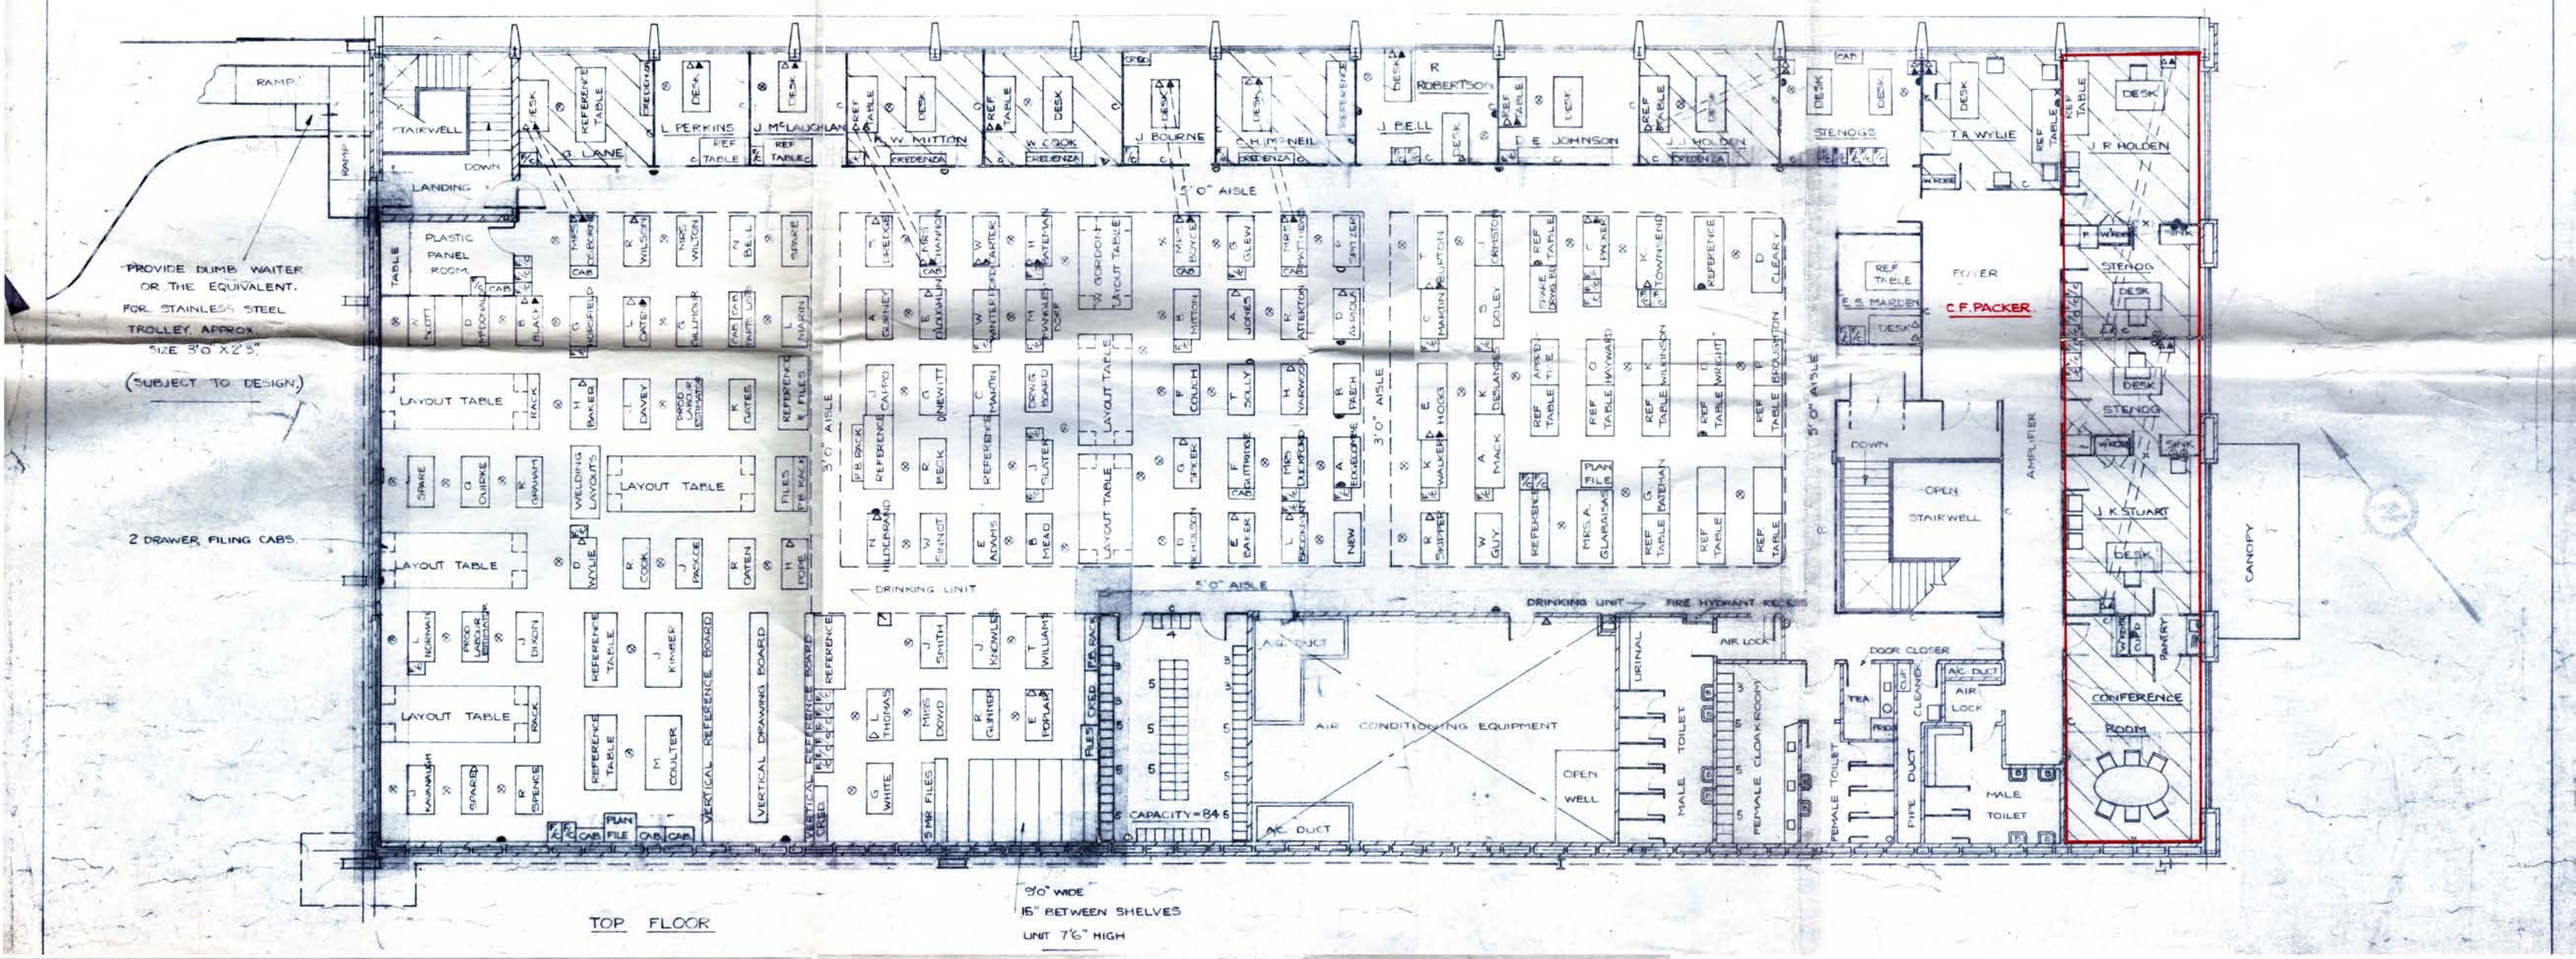

TOP FLOOR

9'0" WIDE
15" BETWEEN SHELVES
UNIT 7'6" HIGH

FIRST STREET

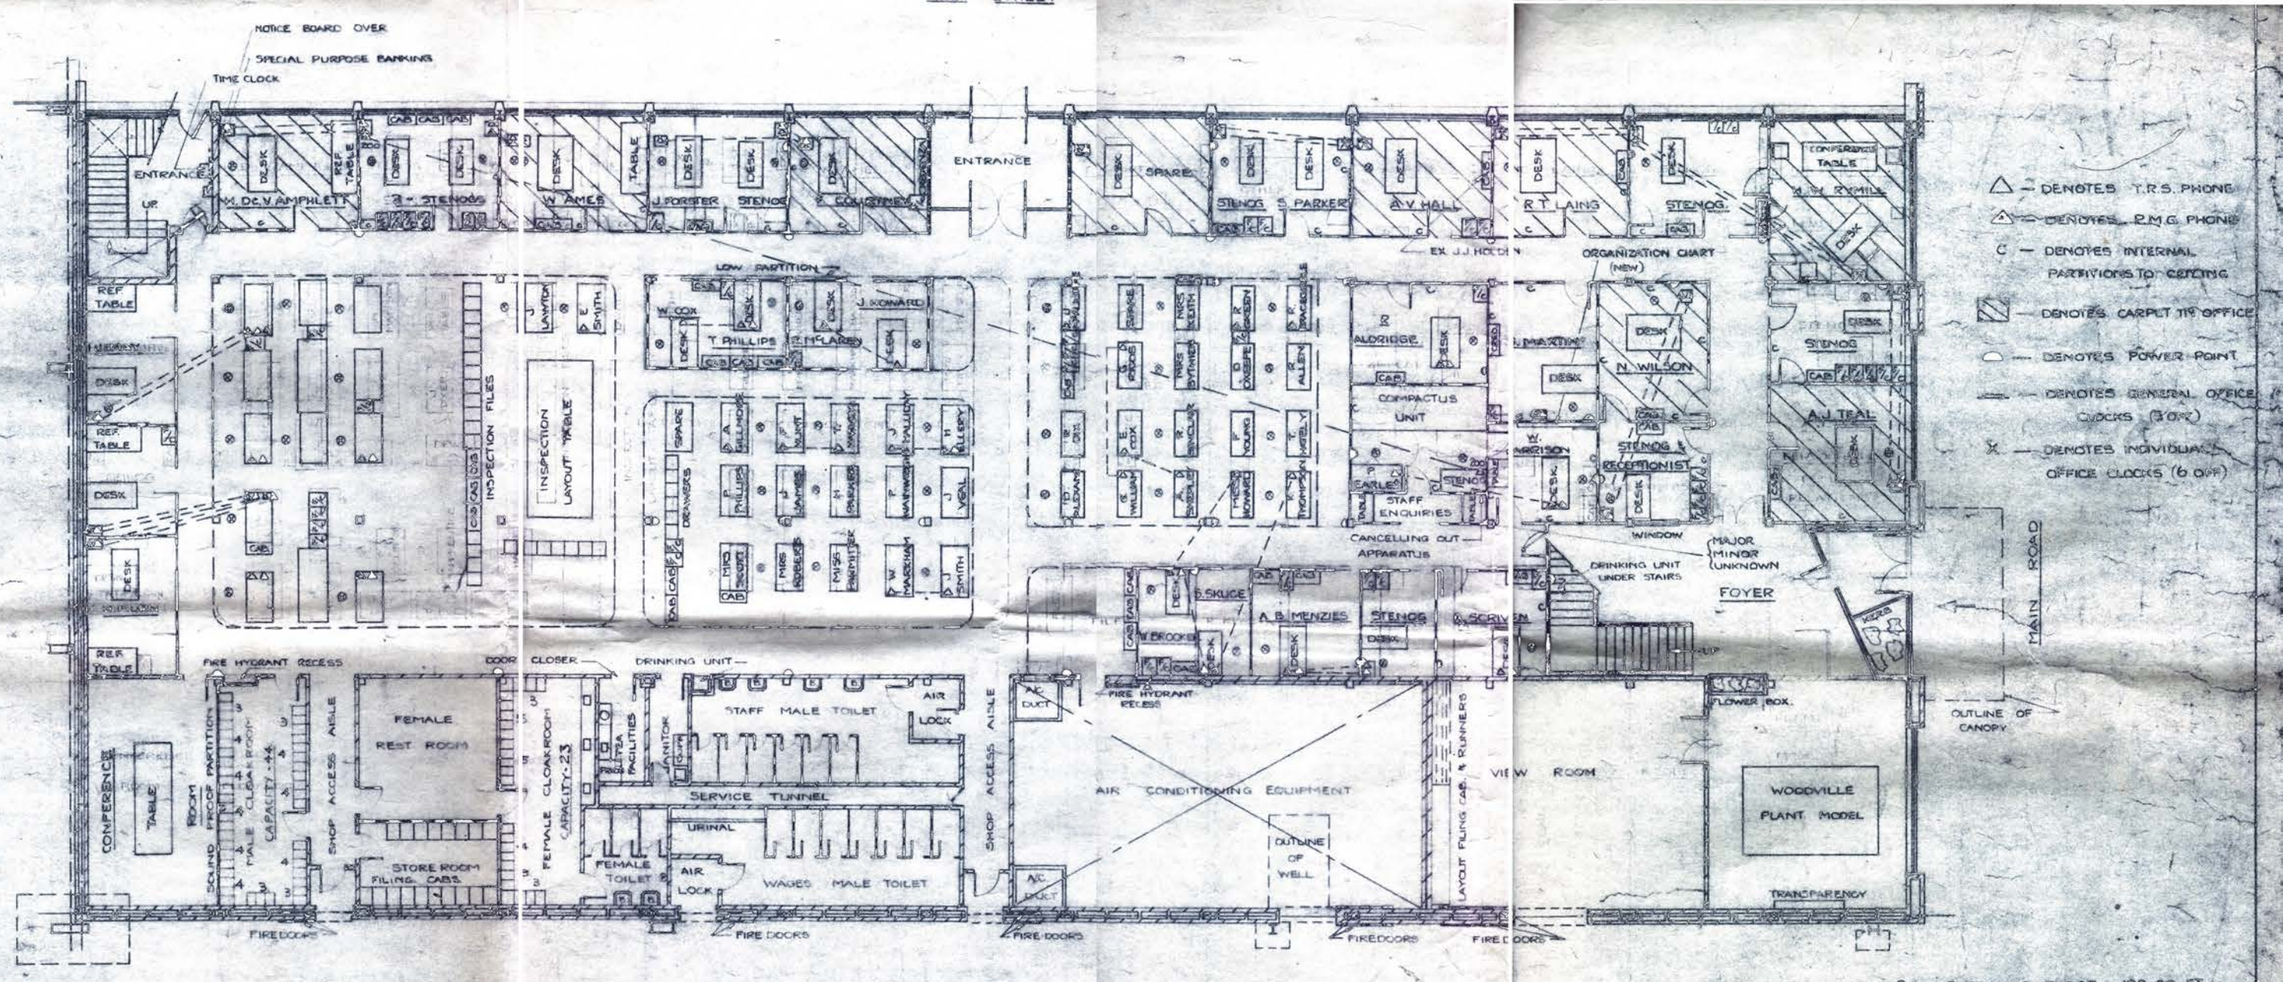

GROUND FLOOR

10 8 6 4 2 0 10 20
SCALE IN FEET

△ — DENOTES T.R.S. PHONE
△ — DENOTES P.M.G. PHONE
C — DENOTES INTERNAL PARTITIONS TO CEILING
▨ — DENOTES CARPET TILE OFFICE
⌓ — DENOTES POWER POINT
— DENOTES GENERAL OFFICE CLOCKS (3 OFF)
✕ — DENOTES INDIVIDUAL OFFICE CLOCKS (6 OFF)

R.L. OF GROUND FLOOR = 120·90 FT.

THIS DRAWING SUPERSEDES L3235 DATED 11-5-59

CN. NO	NO.	CHANGE	CK.	OK.	DATE	PRTD.
P.K.B.	A.	TOP FLOOR INDIVIDUAL OFFICES ADDED. PLANT MODEL & DISPLAY ADDED			20-1-60	
P.K.B.	B.	FRIGIDAIRE UNITS ADDED TO TEA ROOMS			2-1-60	
P.K.B.	C.	DUMB WAITER OR EQUIVALENT ADDED			5-2-60	
P.K.B.	D.	FIRE HYDRANT RECESSES ADDED EASTERN ENTRANCE REVISED. SLIDING DOORS AMENDED TO SWINGING DOORS.			26-1-60	P.K.B.
P.K.B.	E.	EXECUTIVE OFFICES REARRANGED EASTERN END. FUTURE OFFICE ADDED. DOORS AT HEAD OF STAIRWAY RELOCATED			2-1-60	P.K.B.
P.K.B.	F.	INDIVIDUAL OFFICES REARRANGED & 2 NEW LOW PARTITION OFFICES ADDED. GROUND FLOOR.			5-8-60	P.K.B.
P.K.B.	G.	PERSONNEL & SAFETY OFFICES REARRANGED			10-8-60.	P.K.B.
P.K.B.	H.	DETAILS ADDED TO MANAGEMENT OFFICES.			9-9-60	P.K.B.
P.K.B.	J.	TOP FLOOR LAYOUT REVISED. PHONES, POWER POINTS ETC. ADDED			8-11-60	

DRAWN. P.K.B.	GENERAL MOTORS HOLDEN'S LTD
TRACED.	NAME. ASSEMBLY ENGINEERING OFFICE BLOCK
APPR.	
CHECKED.	SCALE 1/8 = 1'0"
DX.	DATE. 29·8·59
	DRWG. NO. L3235